
SOUTH ECONLOCKHATCHEE TRAIL
ROADWAY CONCEPTUAL ANALYSIS (RCA) STUDY

from Curry Ford Road to Lake Underhill Road

ALTERNATIVE 2

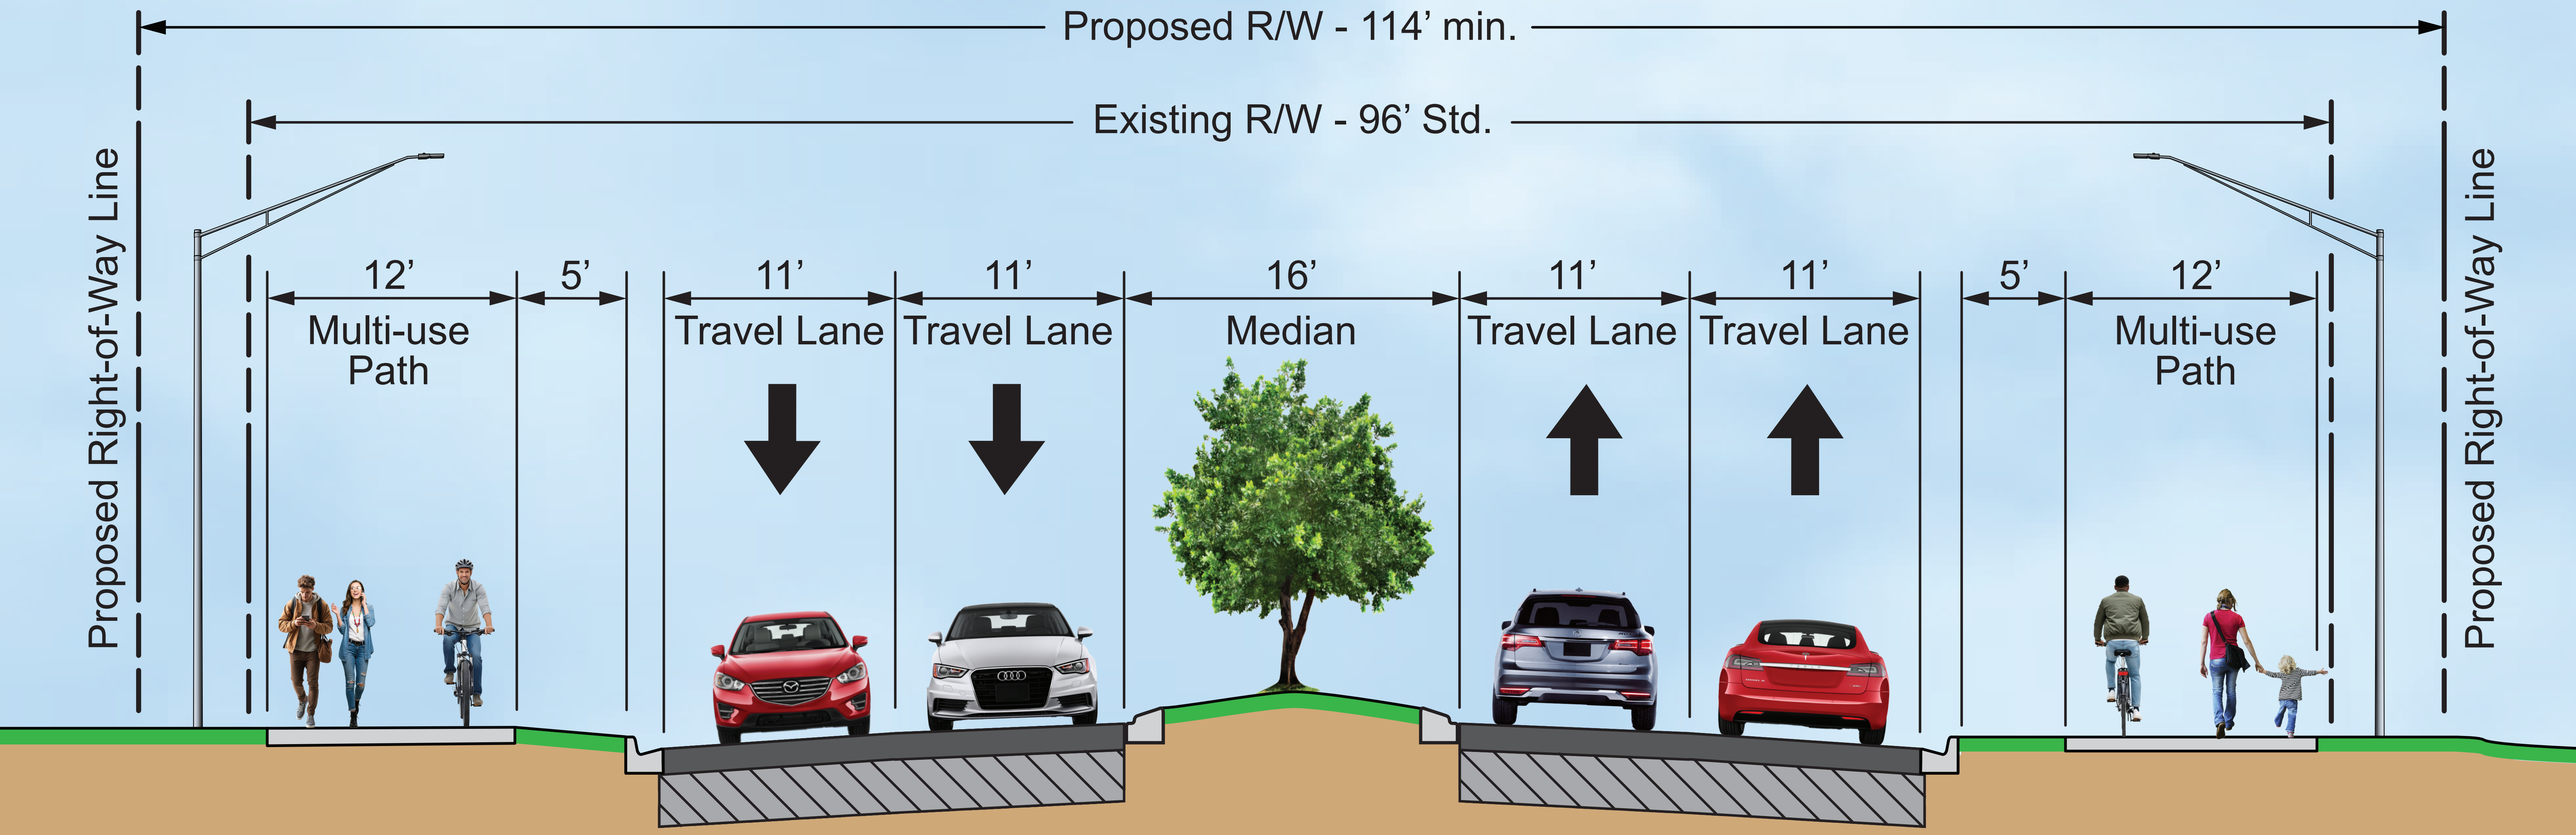

Typical Section

4 Lane Divided with 16’ Median, 12’ Multi-use Path on Both Sides

Design Speed = 35mph