
SOUTH ECONLOCKHATCHEE TRAIL
ROADWAY CONCEPTUAL ANALYSIS (RCA) STUDY

from Curry Ford Road to Lake Underhill Road

ALTERNATIVE 3

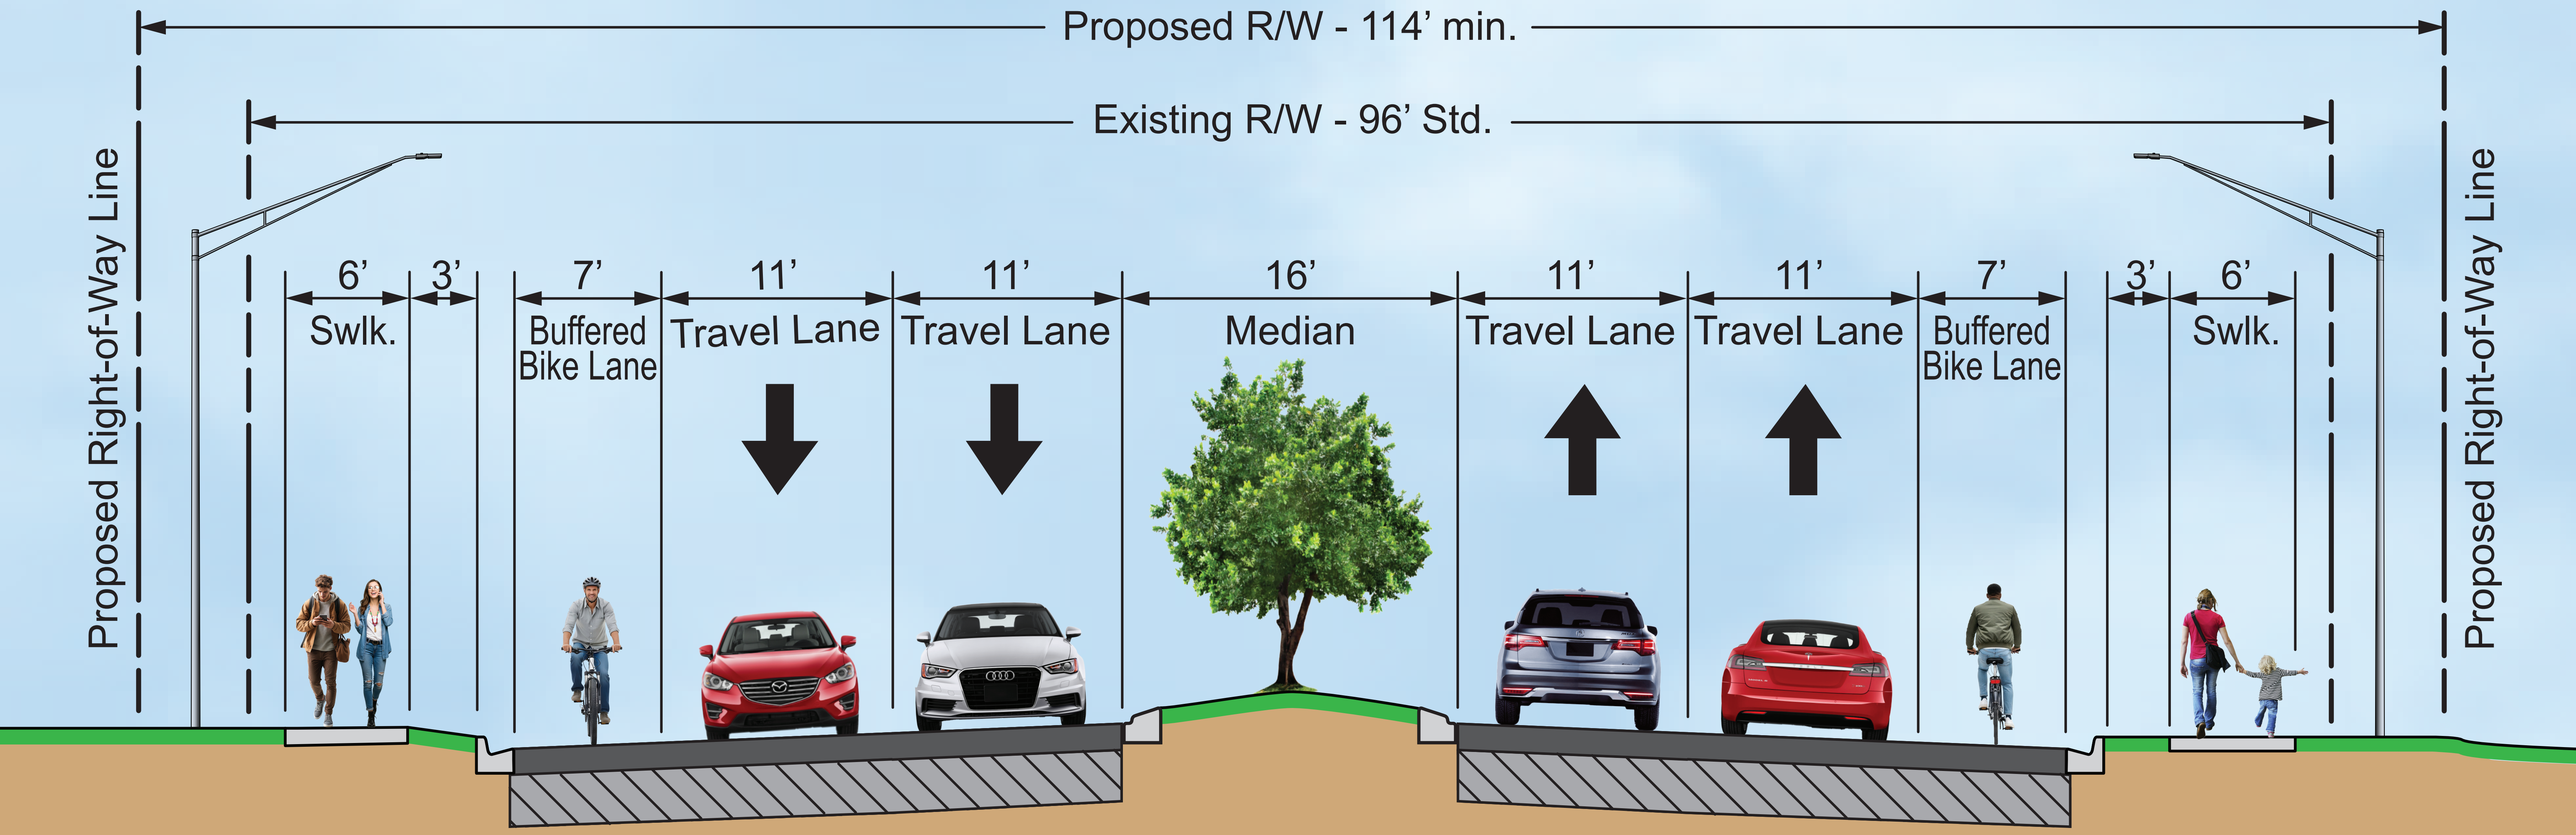

Typical Section

4 Lane Divided with 16’ Median, 7’ Buffered Bike Lanes, 6’ Sidewalk on Both Sides

Design Speed = 35mph